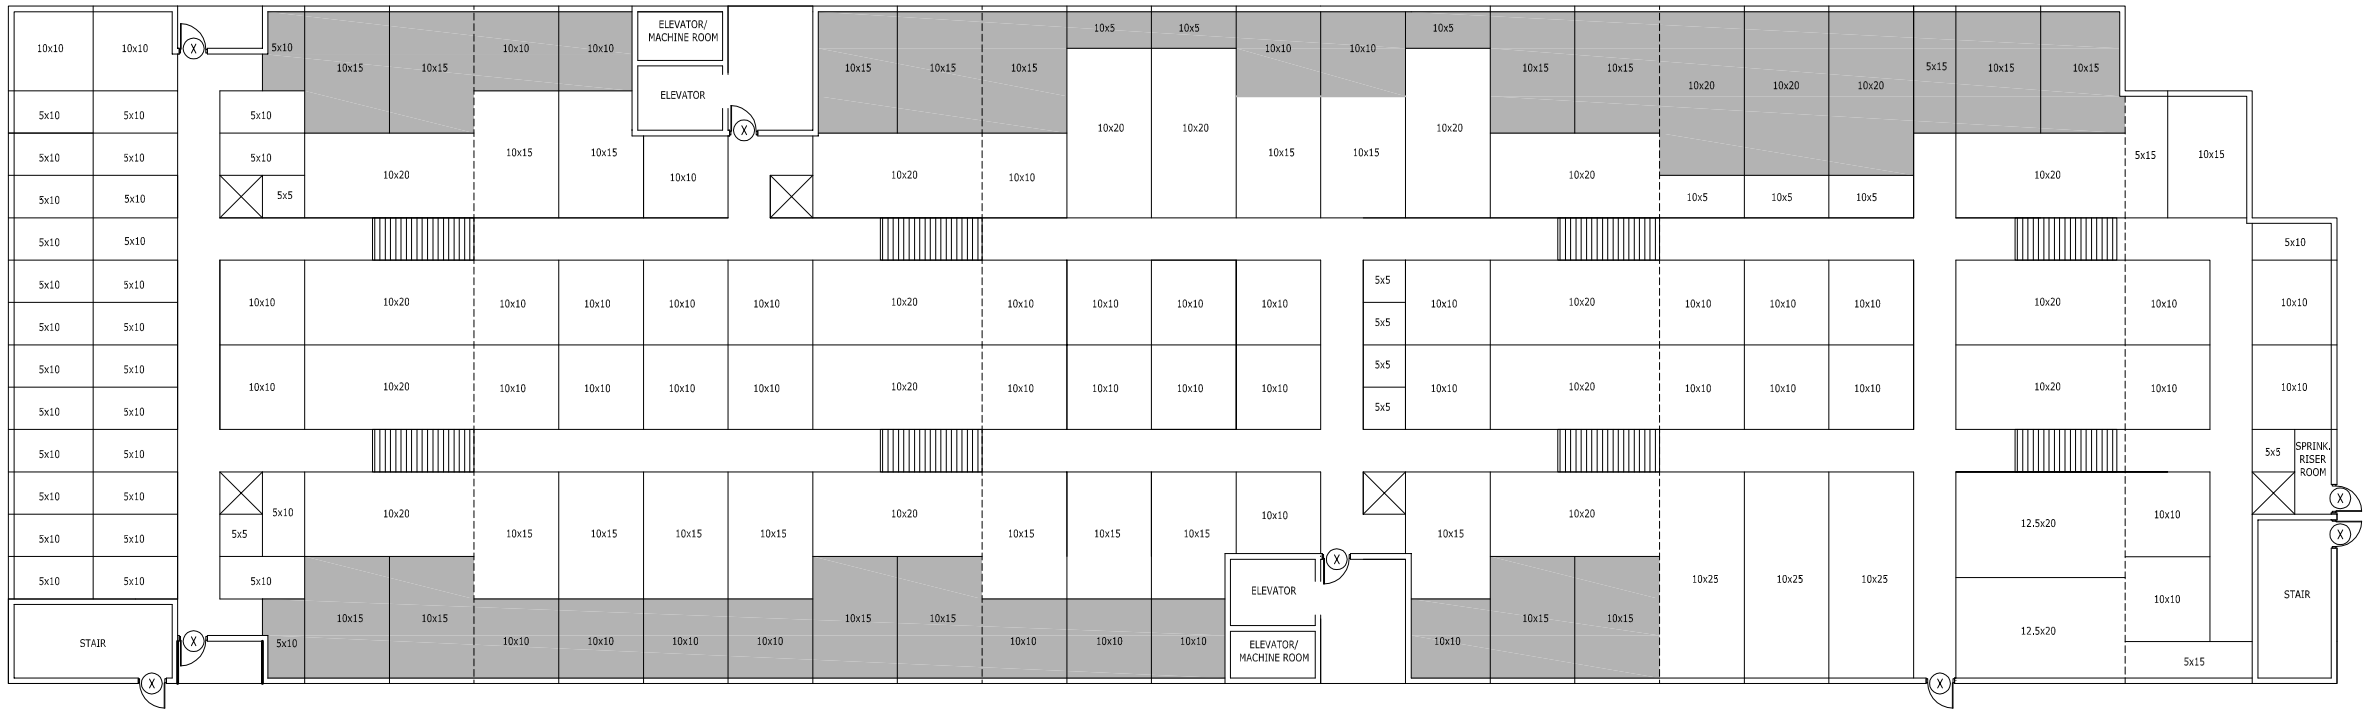

1 BUILDING '2' FIRST FLOOR PLAN
SCALE: 3/32" = 1'-0"

2 BUILDING '2' SECOND FLOOR PLAN
SCALE: 3/32" = 1'-0"

ARCHCON
architecture
12500 SAN PEDRO STE. 403 SAN ANTONIO, TX 78216
P 210.493. 2234
F 210.495.2234

REGISTERED ARCHITECT JEFFREY S. DALLENBACH STATE OF TEXAS
JEFFREY S DALLENBACH, AIA
TEXAS REGISTRATION NO. 15128

PREMIER
STORAGE
1003 RITTIMAN RD.
SAN ANTONIO, TEXAS 78218

PROJECT NO. 0815
DATE : XX.XX.XX
DRAWN :
REVISIONS:

FLOOR PLAN
BLDG. 2

SHEET NO.
A2.2